
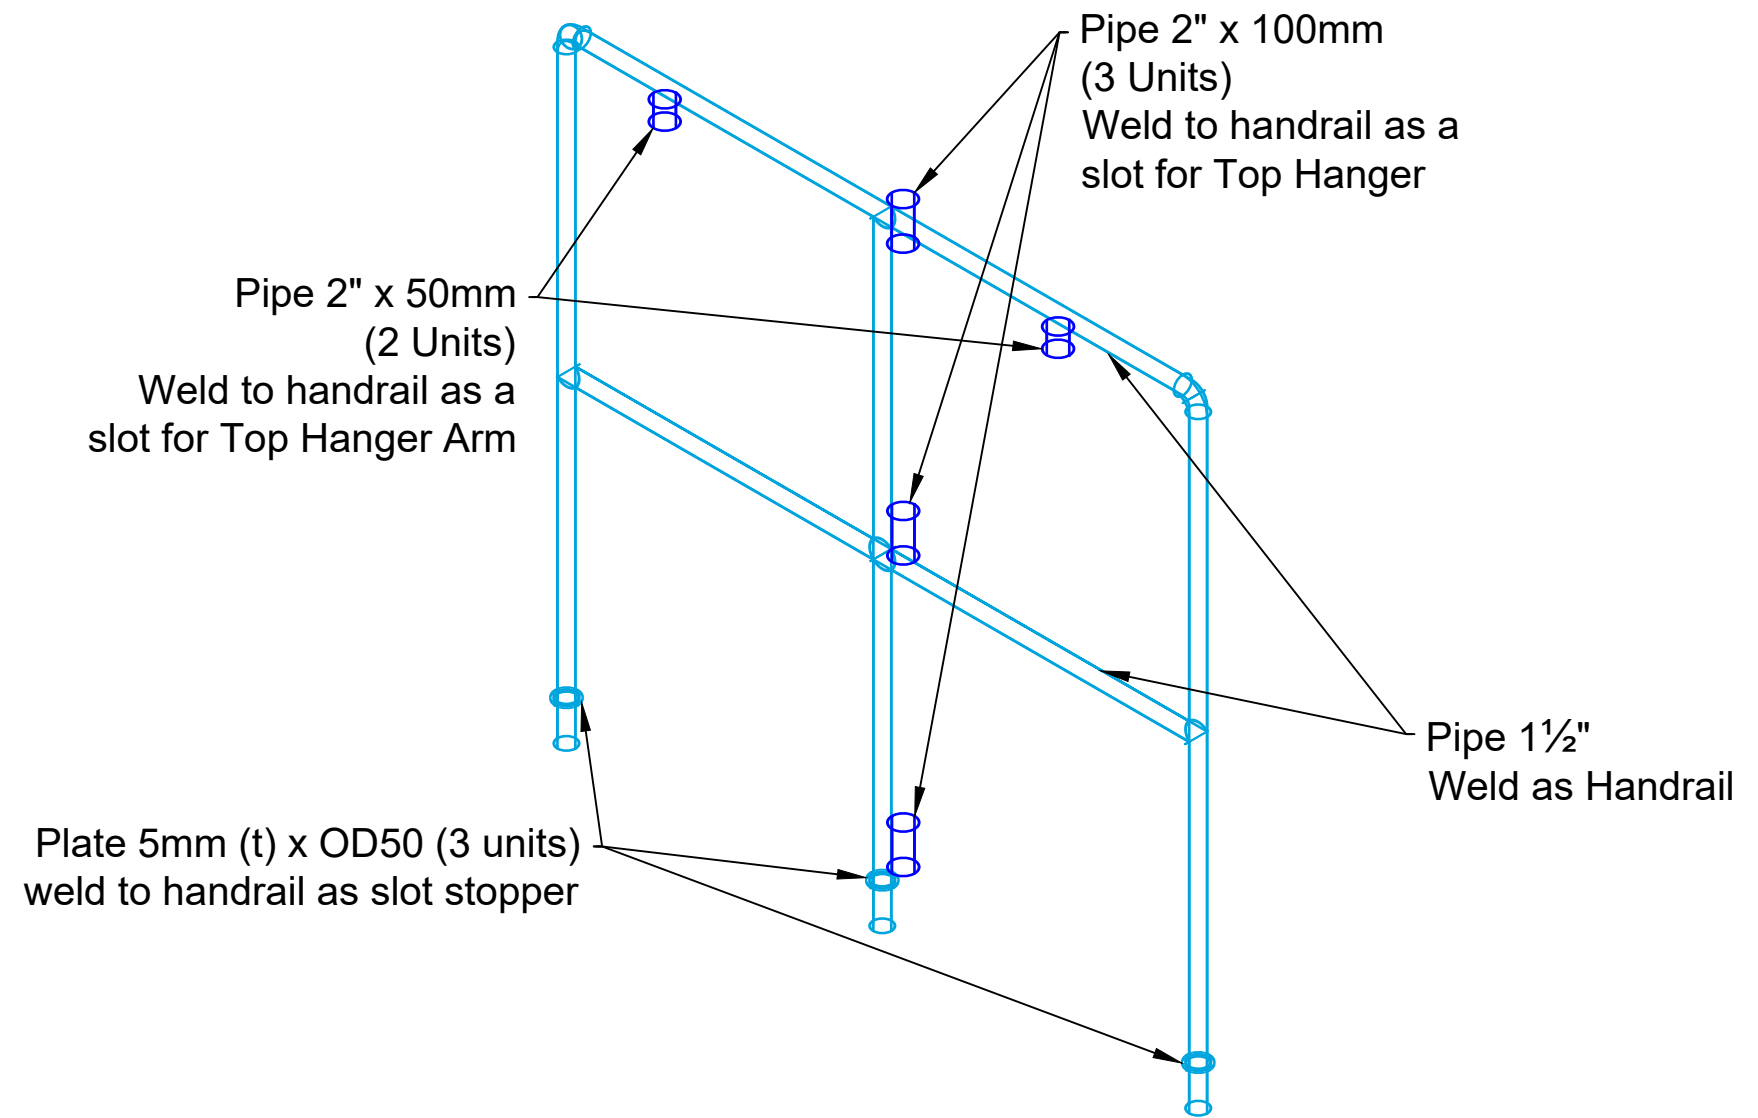
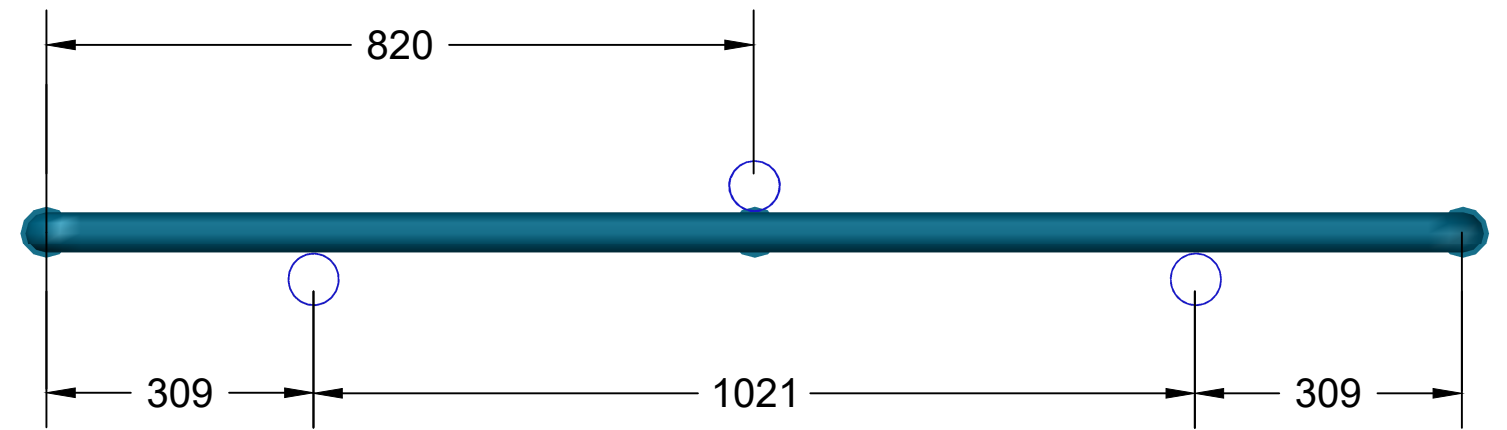


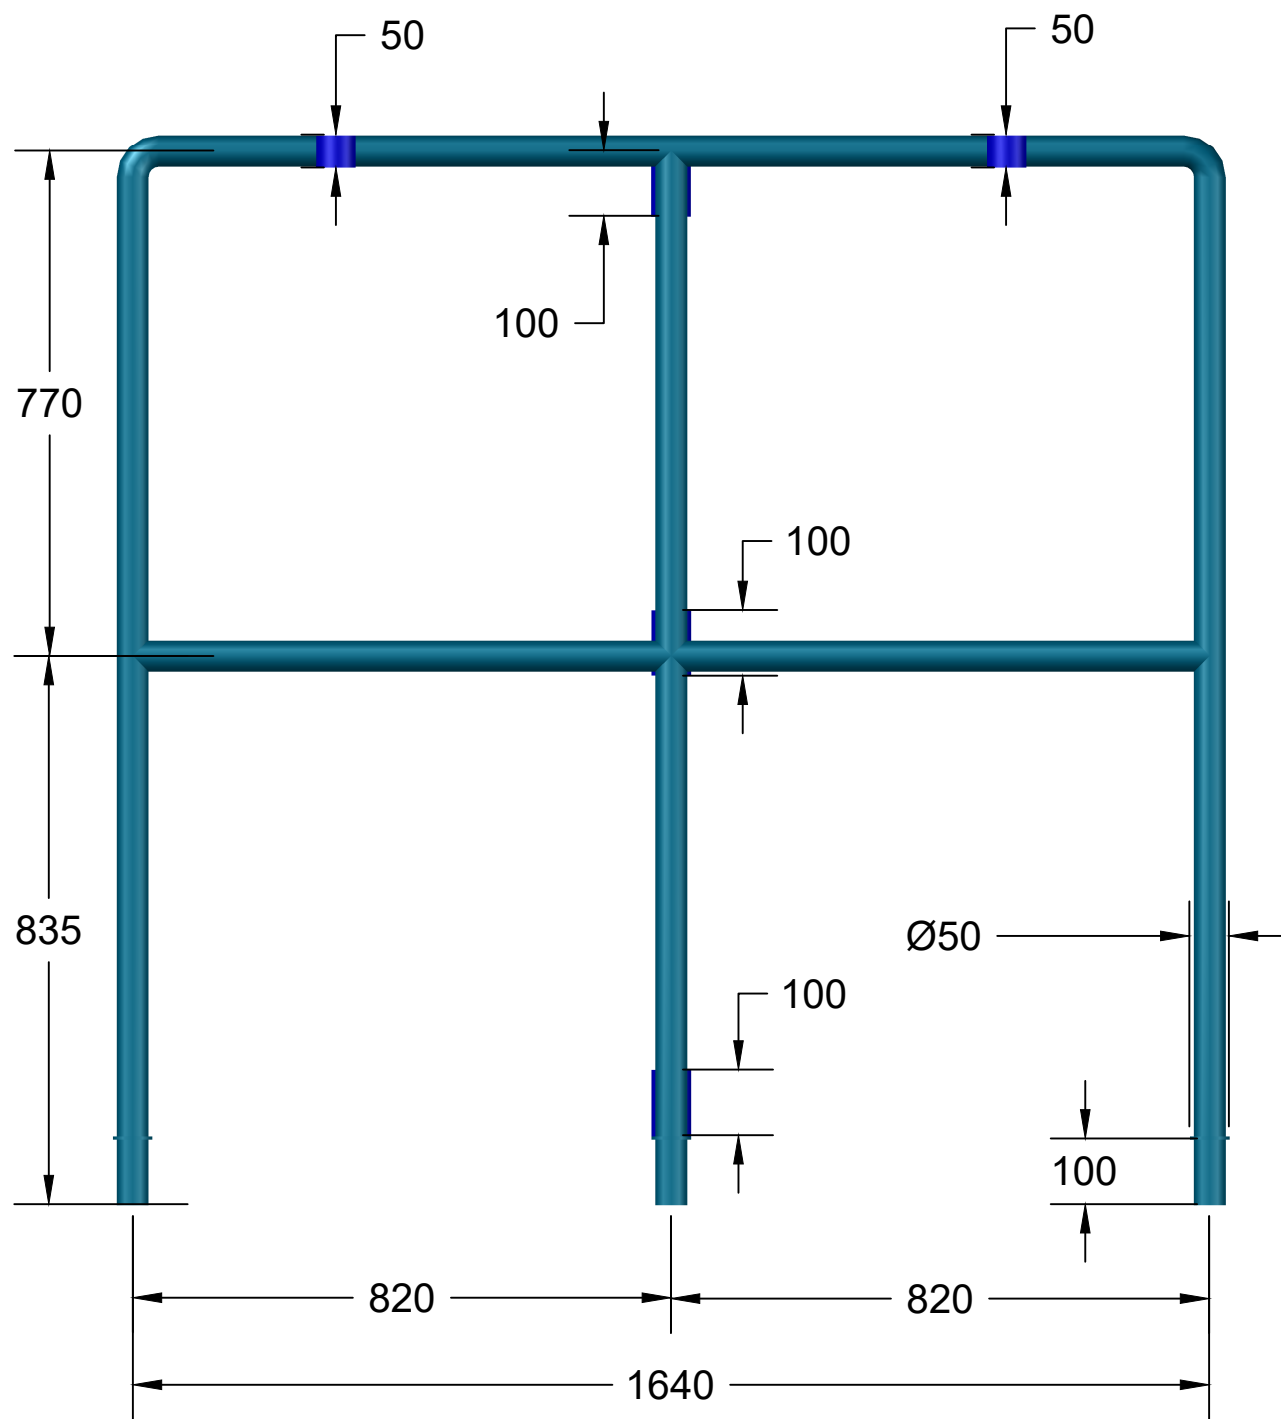

CLIENT: TYGREN SDN. BHD. NO 2, JALAN SELAYUR 2, TAMAN PASIR PUTIH, 81700 PASIR GUDANG, JOHOR.	CONTRACTOR: PROPLAN SERVICES PROPLAN SERVICES SDN. BHD PLO 345, JALAN EMAS DUA, KAWASAN PERINDUSTRIAN PASIR GUDANG, 81700 PASIR GUDANG, JOHOR.	PROJECT DETAILS:: PROJECT TITLES: CATALYSY PLATFORM DESIGN PROJECT NO.: N/A CLIENT REP.:	DRAWING DETAILS: DRAWING NO.: TYGRAN/24/03/001 REVISION NO.: REV.00 SCALE: NTS	SIZE: A3 SHEET: 1/1 CLIENT DRAWING/TAG NO.: HANDRAIL DETAILS DRAWN BY: ASJ DATE: 3 MARCH 2024
---	--	---	---	--