


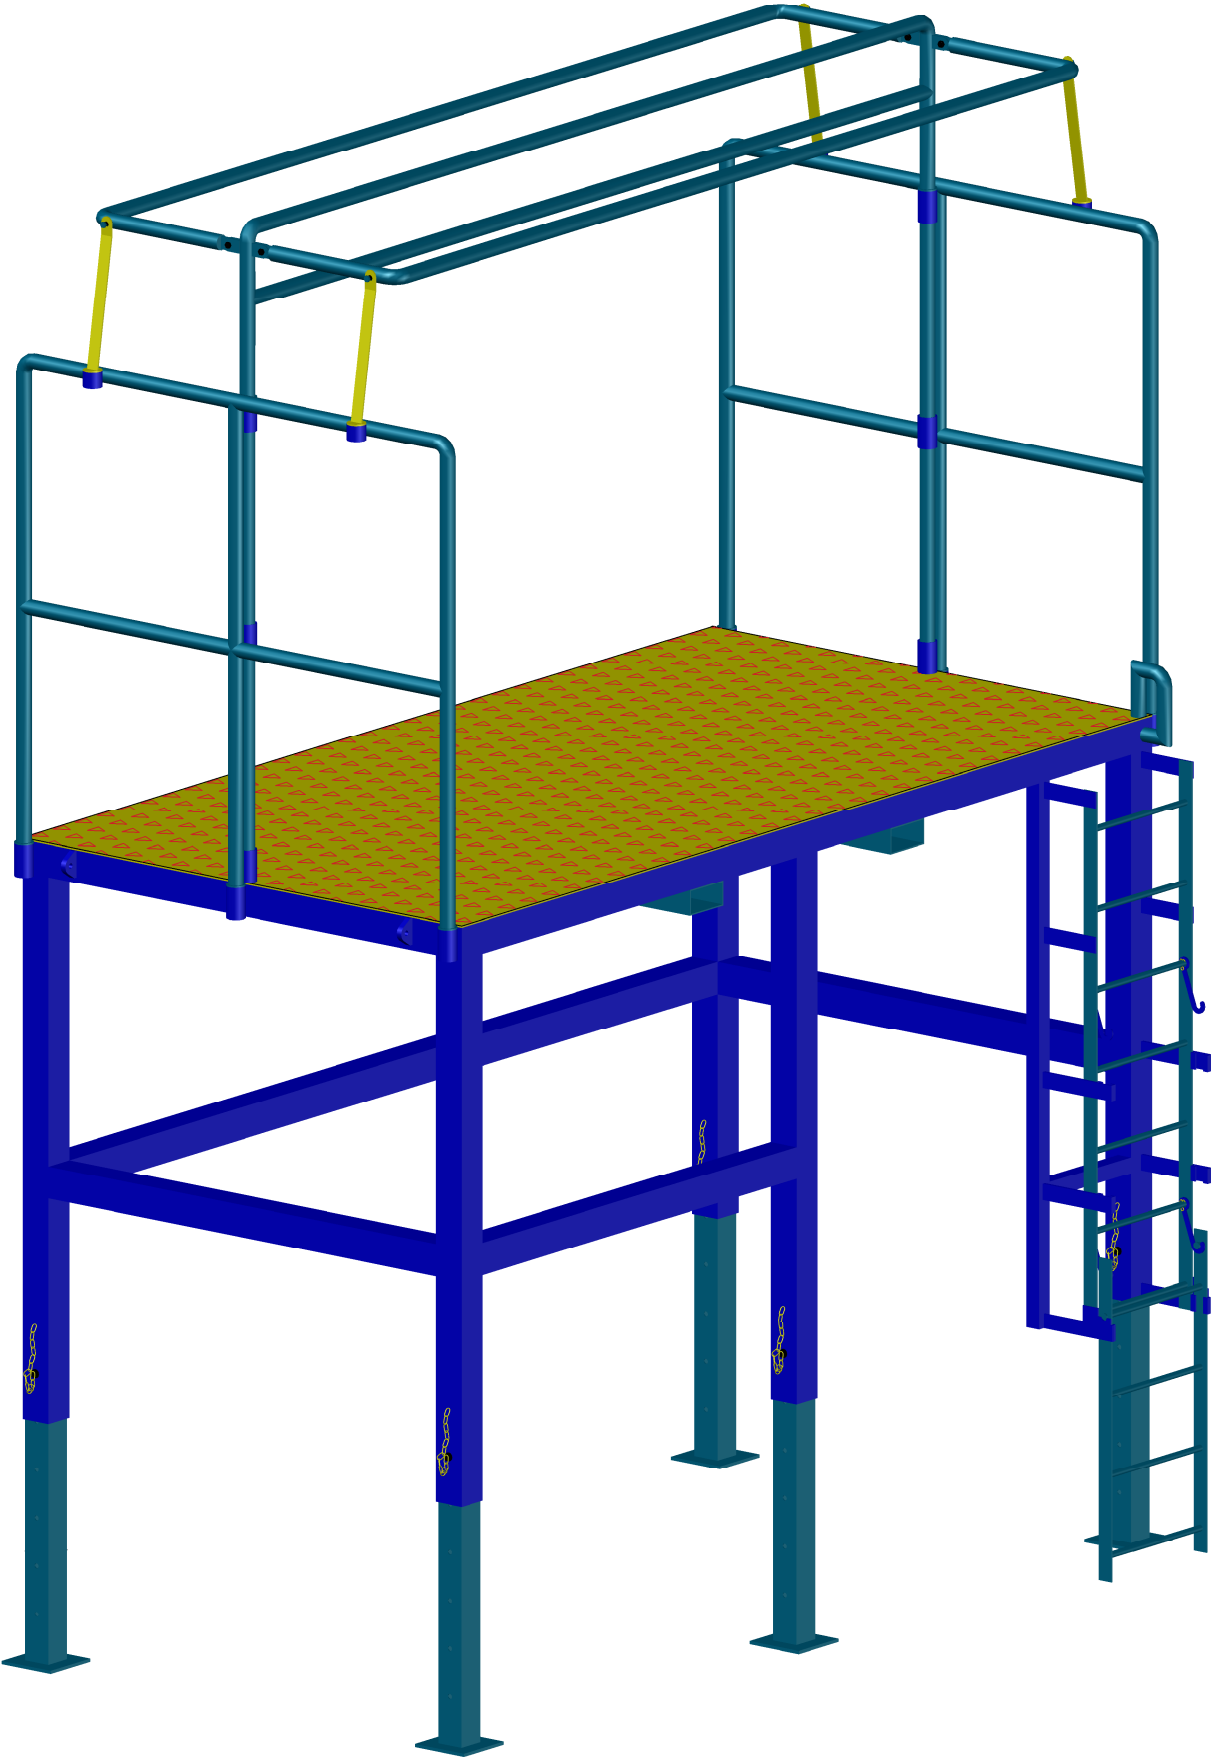

CLIENT:

TYGREN SDN. BHD.

NO 2,
JALAN SELAYUR 2,
TAMAN PASIR PUTIH,
81700 PASIR GUDANG,
JOHOR.



CONTRACTOR:



PROPLAN SERVICES SDN. BHD
PLO 345,
JALAN EMAS DUA,
KAWASAN PERINDUSTRIAN PASIR GUDANG,
81700 PASIR GUDANG,
JOHOR.

PROJECT DETAILS::

PROJECT TITLES: CATALYSY PLATFORM DESIGN

PROJECT NO.: N/A

CLIENT REP.:

DRAWING DETAILS:

DRAWING NO.: TYGRAN/24/03/001

REVISION NO.: REV.00

SCALE: NTS

SIZE: A3

SHEET: 1/1

CLIENT DRAWING/TAG NO.: PLATFORM 3D

DRAWN BY: ASJ

DATE: 3 MARCH 2024