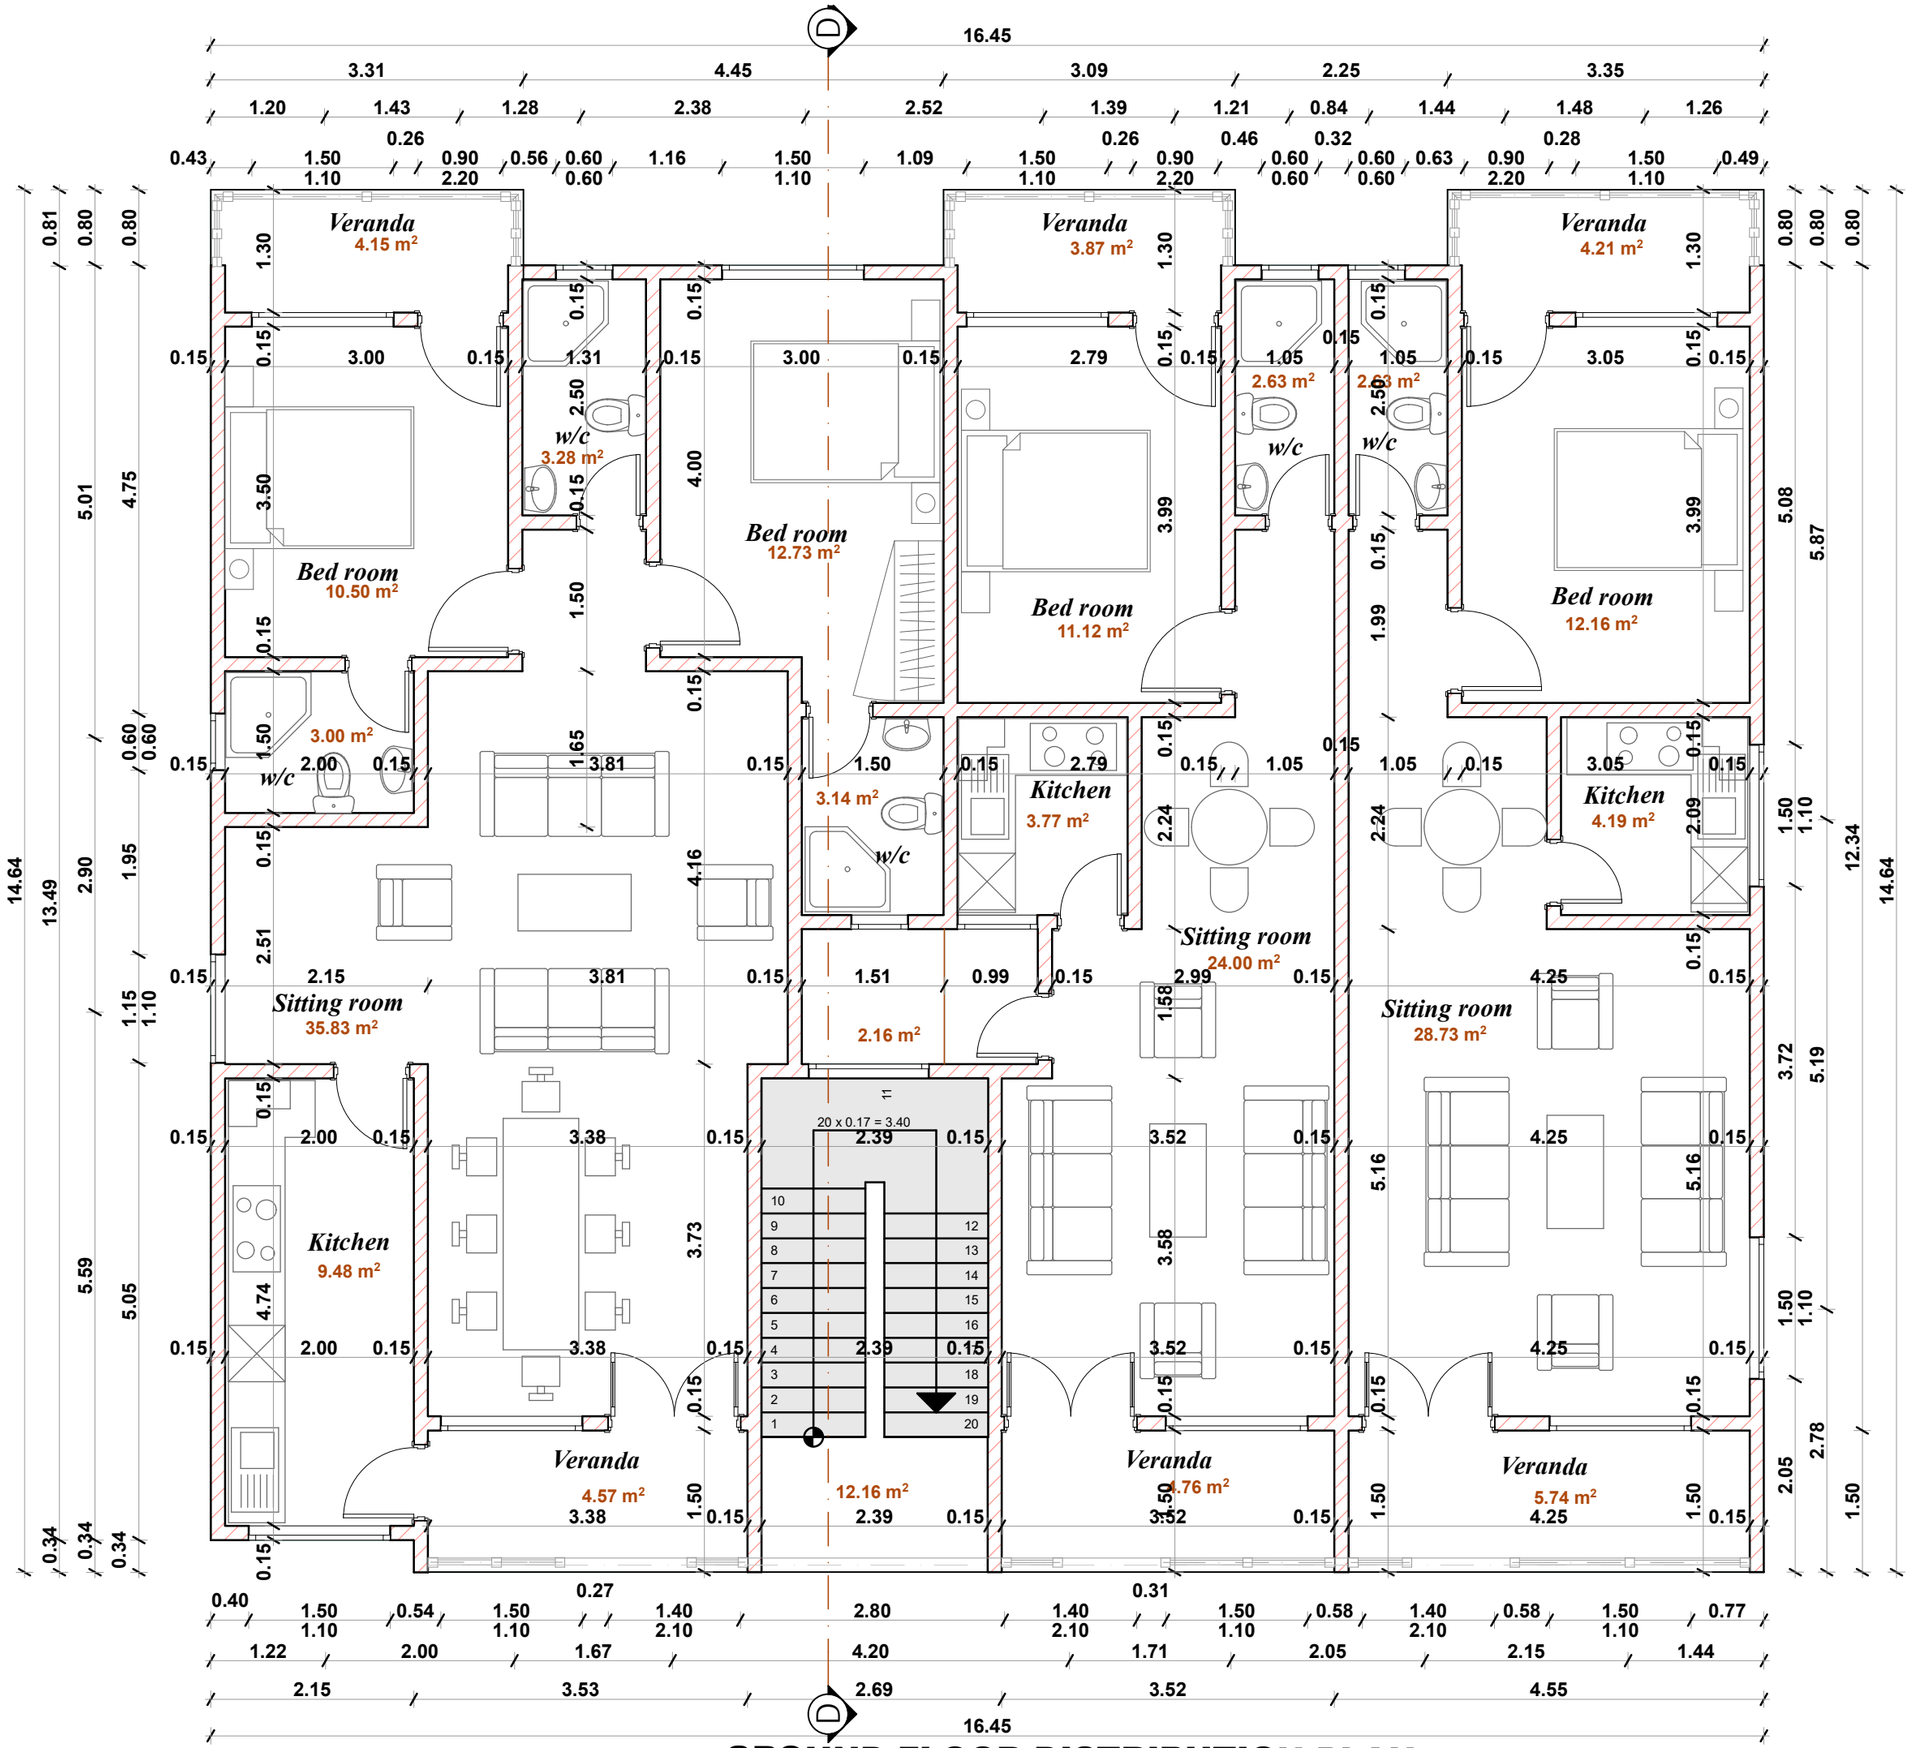


GROUND FLOOR DISTRIBUTION PLAN